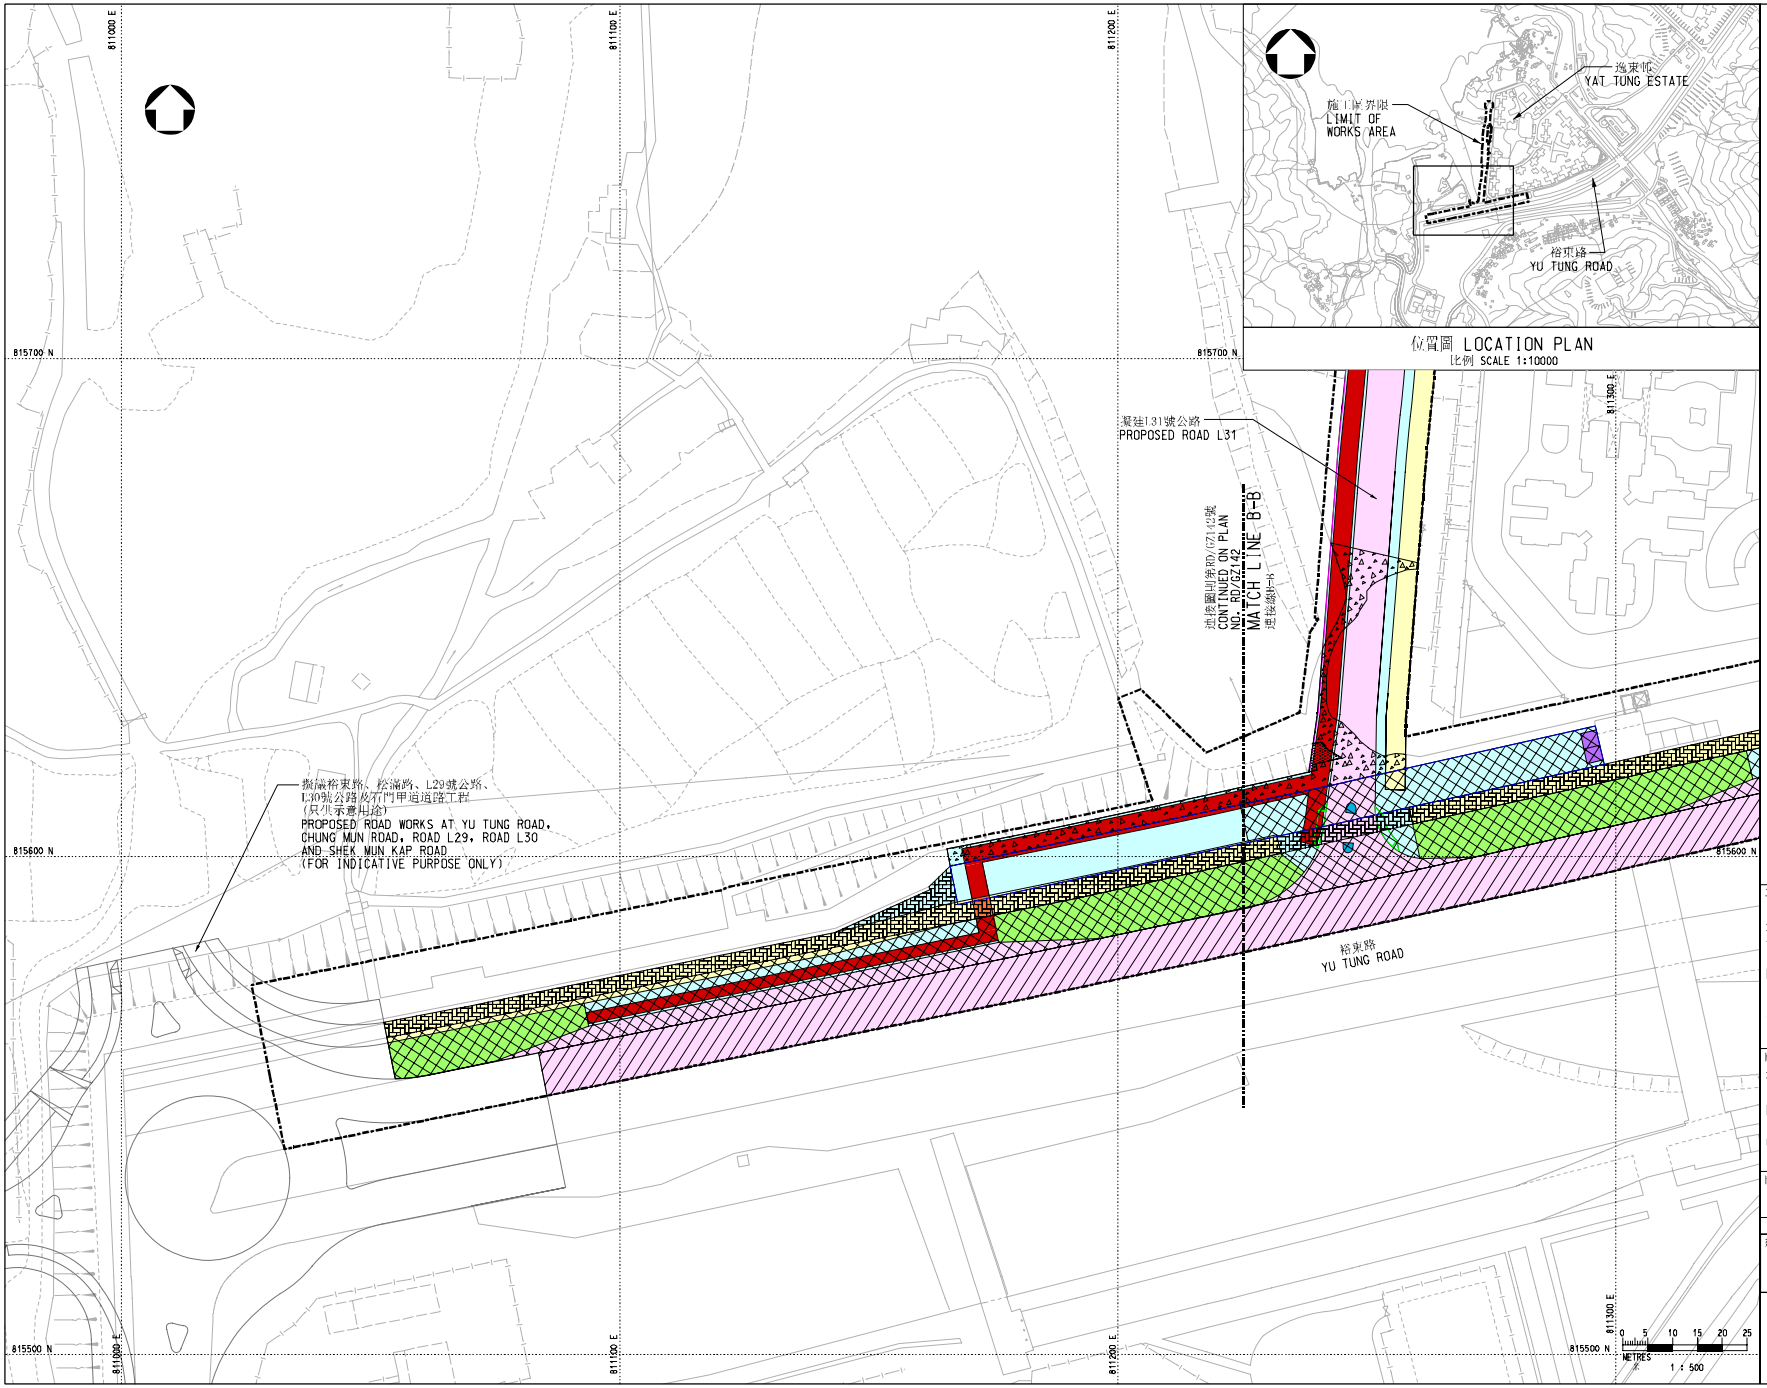

位置圖 LOCATION PLAN
比例 SCALE 1:10000

註釋 NOTES:

1. 除另有指明外，所有尺度以米為單位。
   ALL DIMENSIONS ARE IN METRES UNLESS OTHERWISE STATED.
2. 所有水平均以米為單位，並在香港平水平基準上。
   ALL LEVELS ARE IN METRES ABOVE HONG KONG PRINCIPAL DATUM.
3. 如有需要，施工區界限內部分現有地面行車道、地面行人路、地面單車徑、地面美化市容地帶和行人天橋或會分階段暫時封閉。
   SECTIONS OF THE EXISTING AT-GRADE CARRIAGEWAY, AT-GRADE FOOTPATHS, AT-GRADE CYCLE TRACK, AT-GRADE AMENITY AREA AND FOOTBRIDGE WITHIN THE LIMIT OF WORKS AREA MAY BE TEMPORARILY CLOSED IN PHASES AS AND WHEN REQUIRED.
4. 圖例載於圖則第RD/GZ141號。
   LEGEND IS SHOWN ON PLAN NO. RD/GZ141.

工程名稱 PROJECT TITLE

工務計劃項目第7786CL號
東涌新市鎮擴展
(L31號公路及裕東路道路工程)

PWP ITEM NO. 7786CL
TUNG CHUNG NEW TOWN EXTENSION
(ROAD WORKS AT ROAD L31 AND
YU TUNG ROAD)

圖則名稱 PLAN TITLE

根據《道路(工程、使用及補償)條例》(第370章)而在憲報公布之圖則

PLAN FOR GAZETTING UNDER ROADS (WORKS, USE AND COMPENSATION) ORDINANCE (CHAPTER 370)

(SHEET 3 OF 3) (三張之第三張)

圖則編號 PLAN NO.	比例 SCALE
RD/GZ143	1:500@A1

版權所有 COPYRIGHT RESERVED

辦事處 OFFICE

可持續大嶼新事處
SUSTAINABLE LANTAU OFFICE

土木工程拓展署
CIVIL ENGINEERING AND DEVELOPMENT DEPARTMENT

A1 594x841